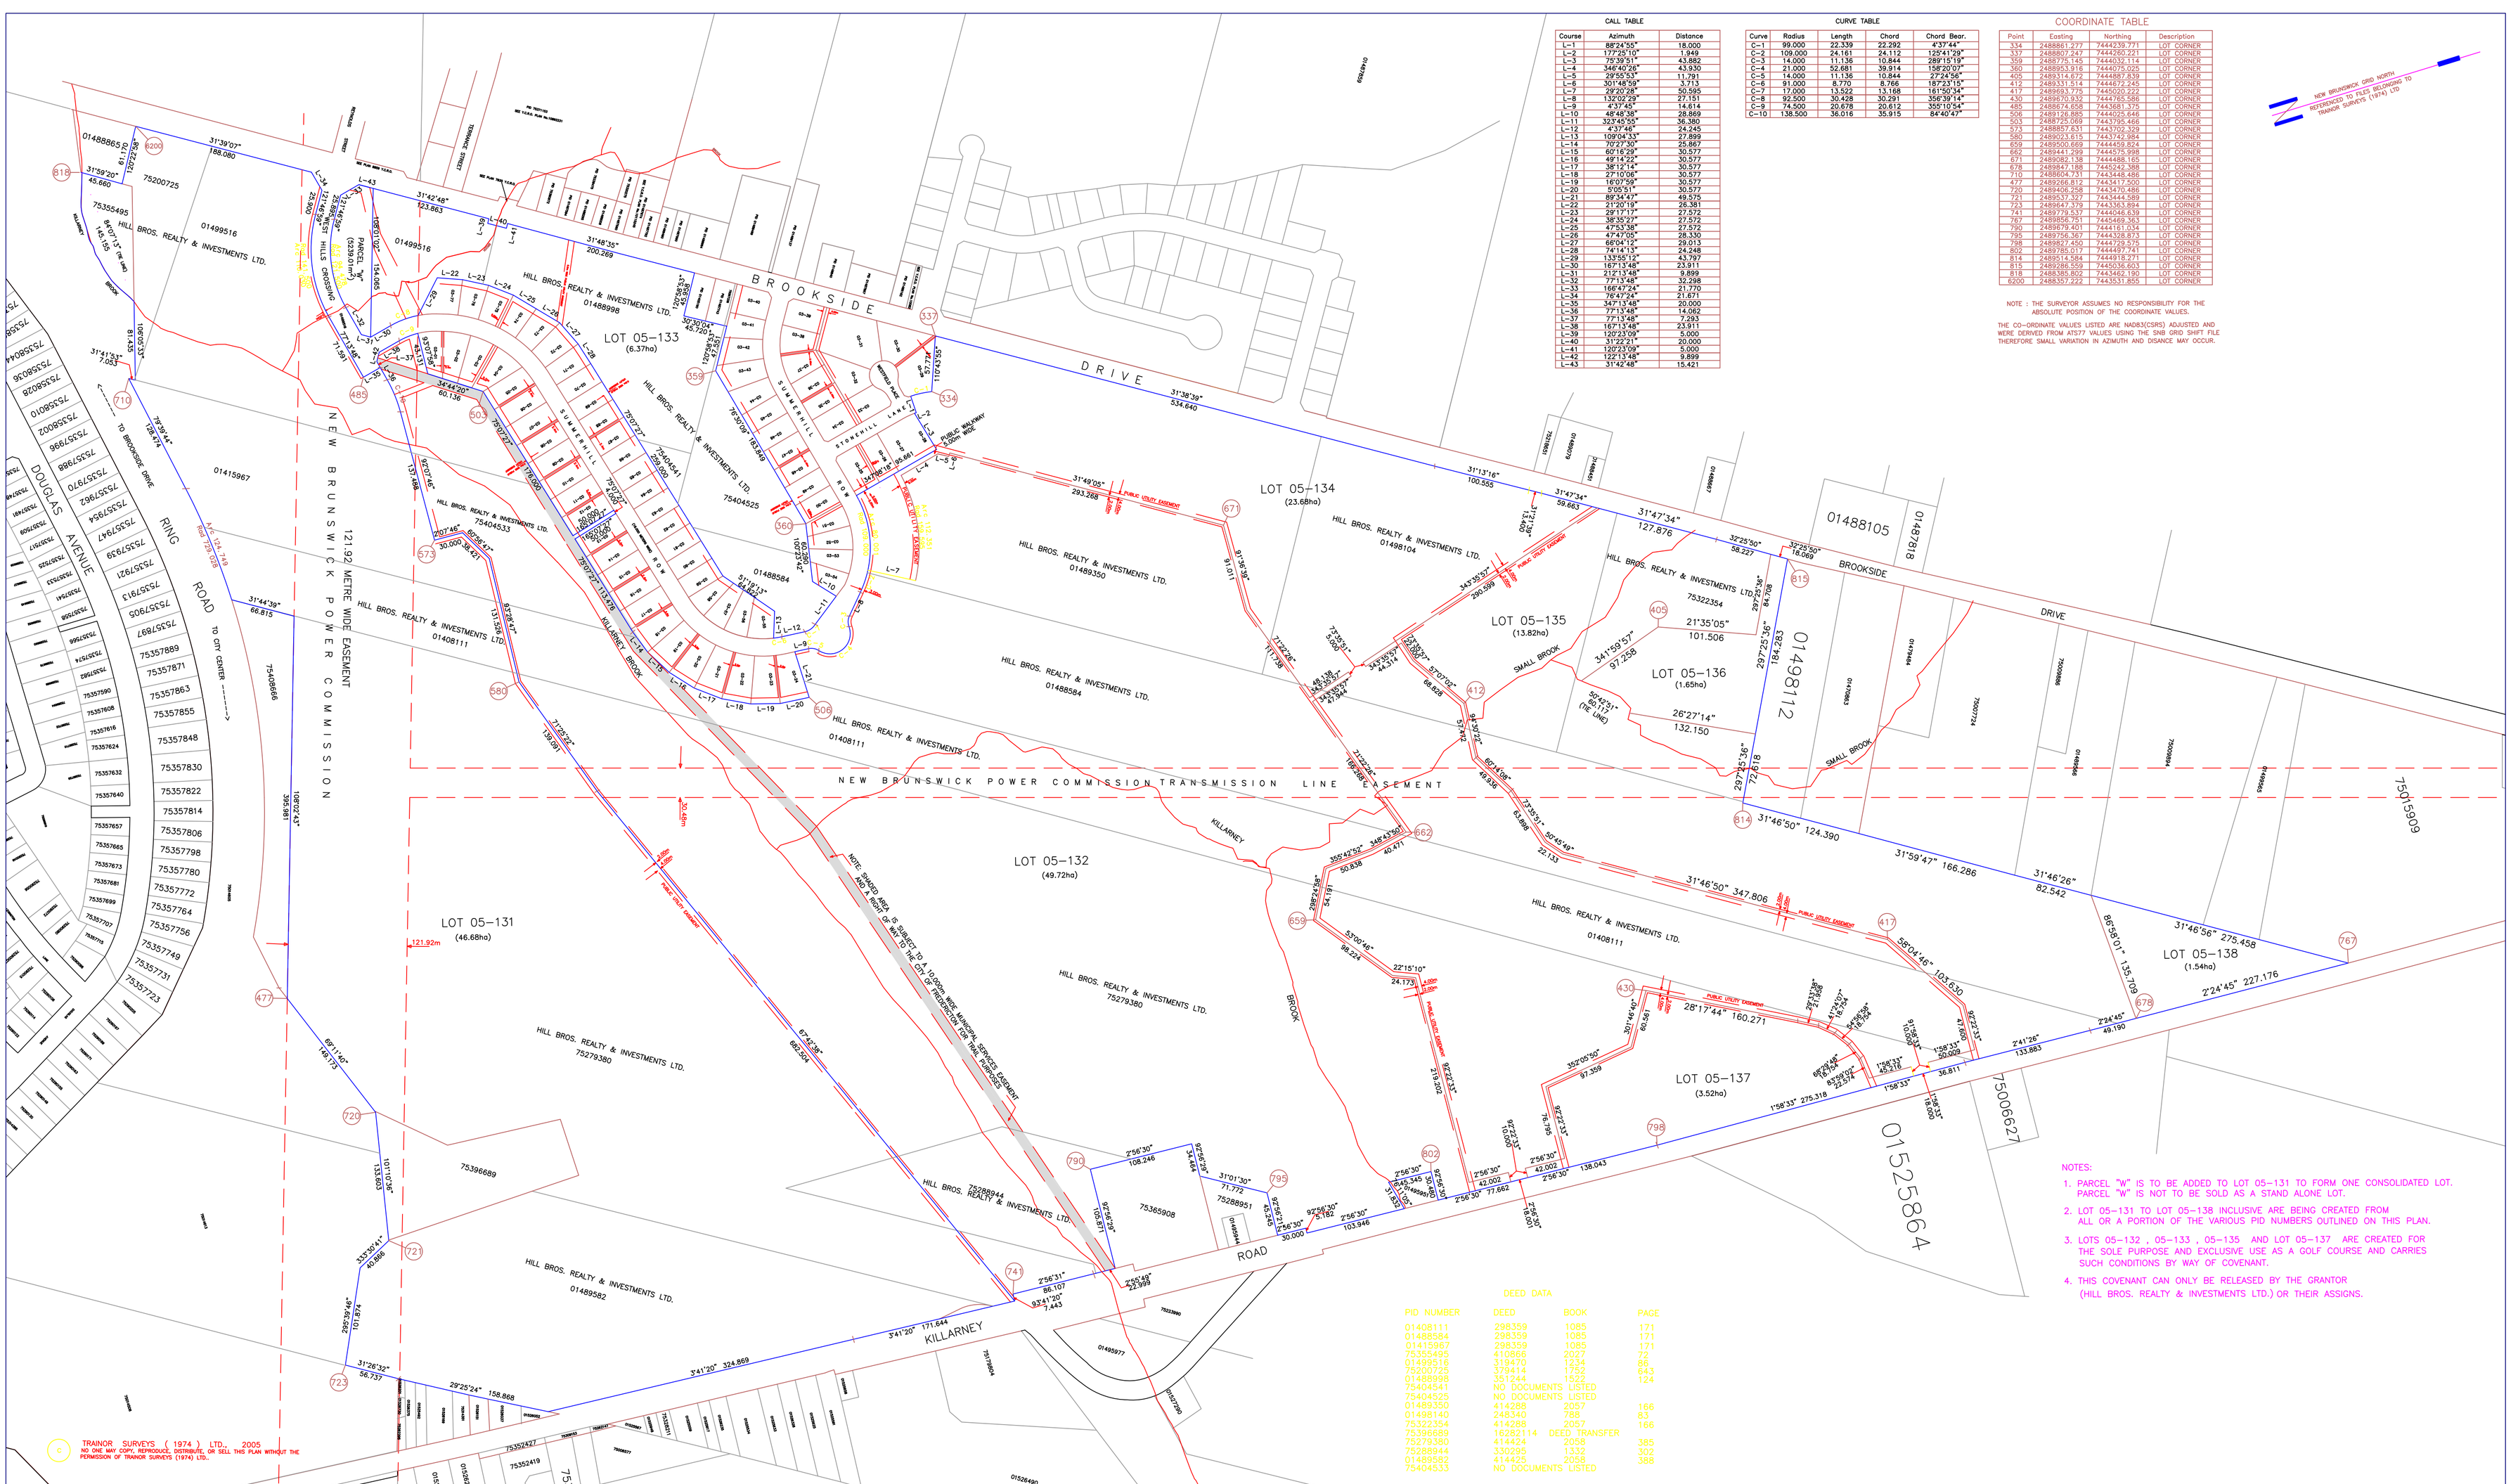
BROOKSIDE DRIVE
KILLARNEY ROAD
NEW BRUNSWICK POWER COMMISSION TRANSMISSION LINE EASEMENT
121.92 METRE WIDE EASEMENT
DOUGLAS AVENUE RING ROAD TO CITY CENTER
TO BROOKSIDE DRIVE
LOT 05-131 (46.68ha)
LOT 05-132 (49.72ha)
LOT 05-133 (6.37ha)
LOT 05-134 (23.68ha)
LOT 05-135 (13.82ha)
LOT 05-136 (1.65ha)
LOT 05-137 (3.52ha)
LOT 05-138 (1.54ha)
SUMMERHILL ROAD
STONEHILL LANE
SMALL BROOK
KILLARNEY BROOK
HILL BROS. REALTY & INVESTMENTS LTD.
01488998
01499516
01499516
01415967
01488865
75355495
75200725
01408111
01488584
01489350
01498104
01489582
75404533
75404525
75404541
